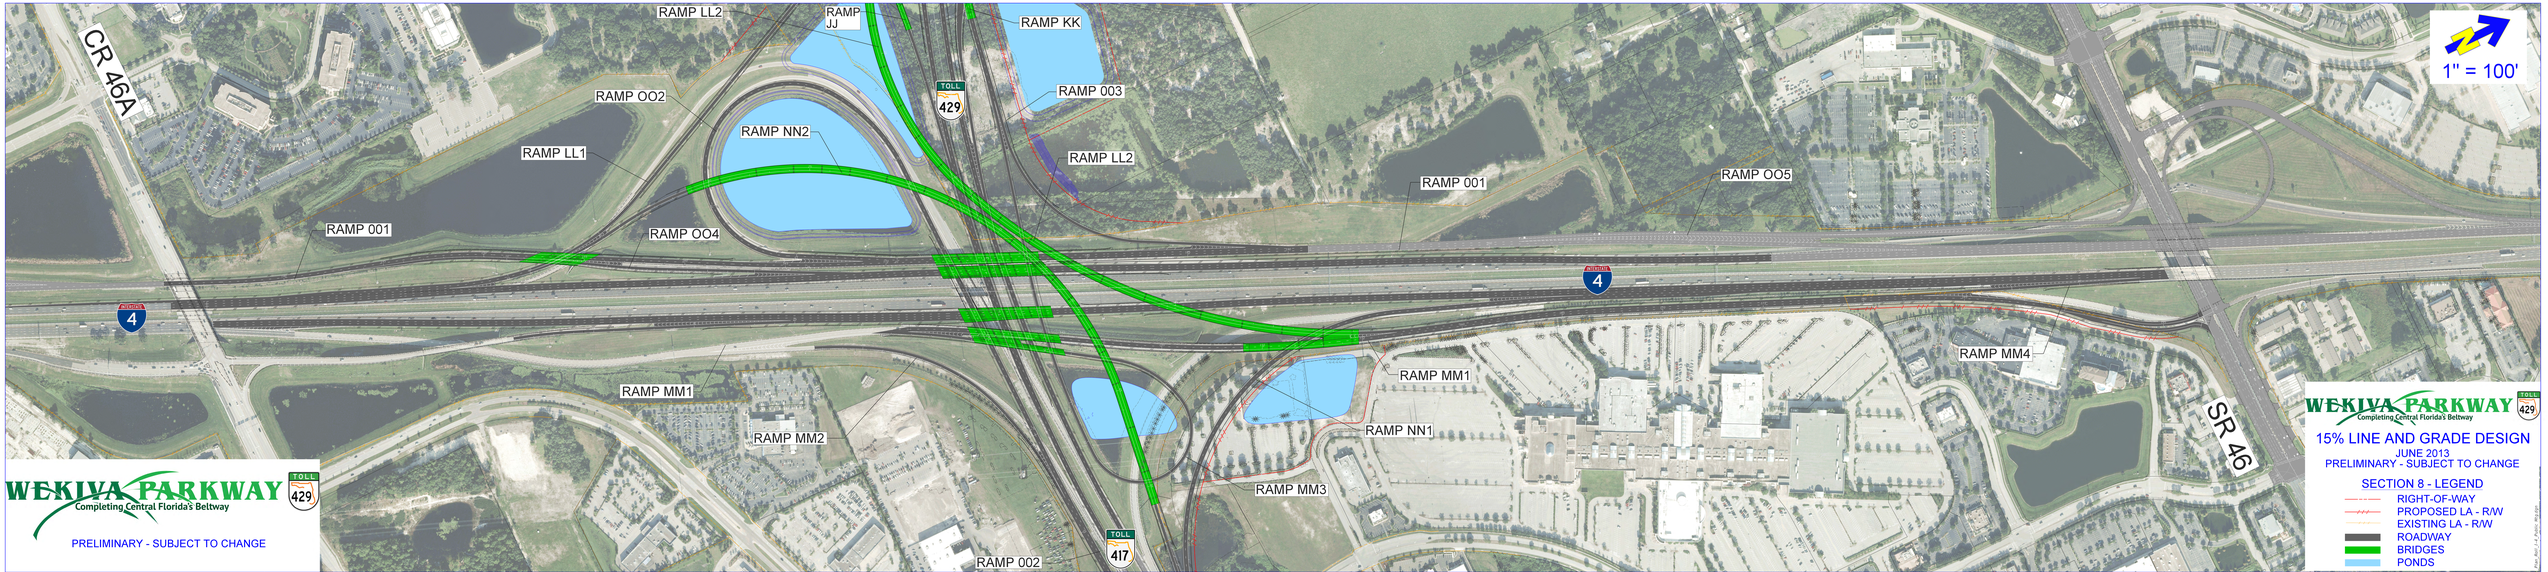
CR 46A
RAMP LL2
RAMP JJ
RAMP KK
RAMP OO2
RAMP NN2
RAMP LL1
RAMP 003
RAMP LL2
RAMP 001
RAMP OO5
RAMP 001
RAMP OO4
RAMP MM1
RAMP MM2
RAMP MM1
RAMP NN1
RAMP MM3
RAMP MM4
RAMP 002
SR 46
TOLL 429
TOLL 417
4
1" = 100'
WEKIVA PARKWAY
Completing Central Florida's Beltway
PRELIMINARY - SUBJECT TO CHANGE
15% LINE AND GRADE DESIGN
JUNE 2013
PRELIMINARY - SUBJECT TO CHANGE
SECTION 8 - LEGEND
RIGHT-OF-WAY
PROPOSED LA - R/W
EXISTING LA - R/W
ROADWAY
BRIDGES
PONDS

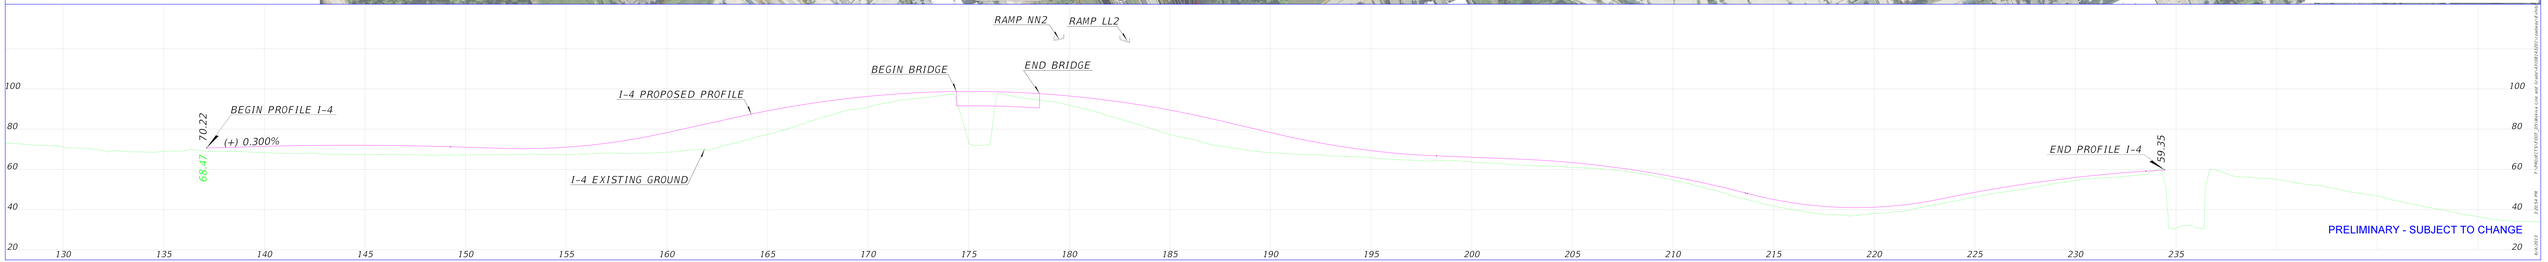
RAMP NN2
RAMP LL2
BEGIN BRIDGE
END BRIDGE
I-4 PROPOSED PROFILE
BEGIN PROFILE I-4
70.22
(+) 0.300%
68.47
I-4 EXISTING GROUND
END PROFILE I-4
59.35
100
80
60
40
20
130
135
140
145
150
155
160
165
170
175
180
185
190
195
200
205
210
215
220
225
230
235
PRELIMINARY - SUBJECT TO CHANGE