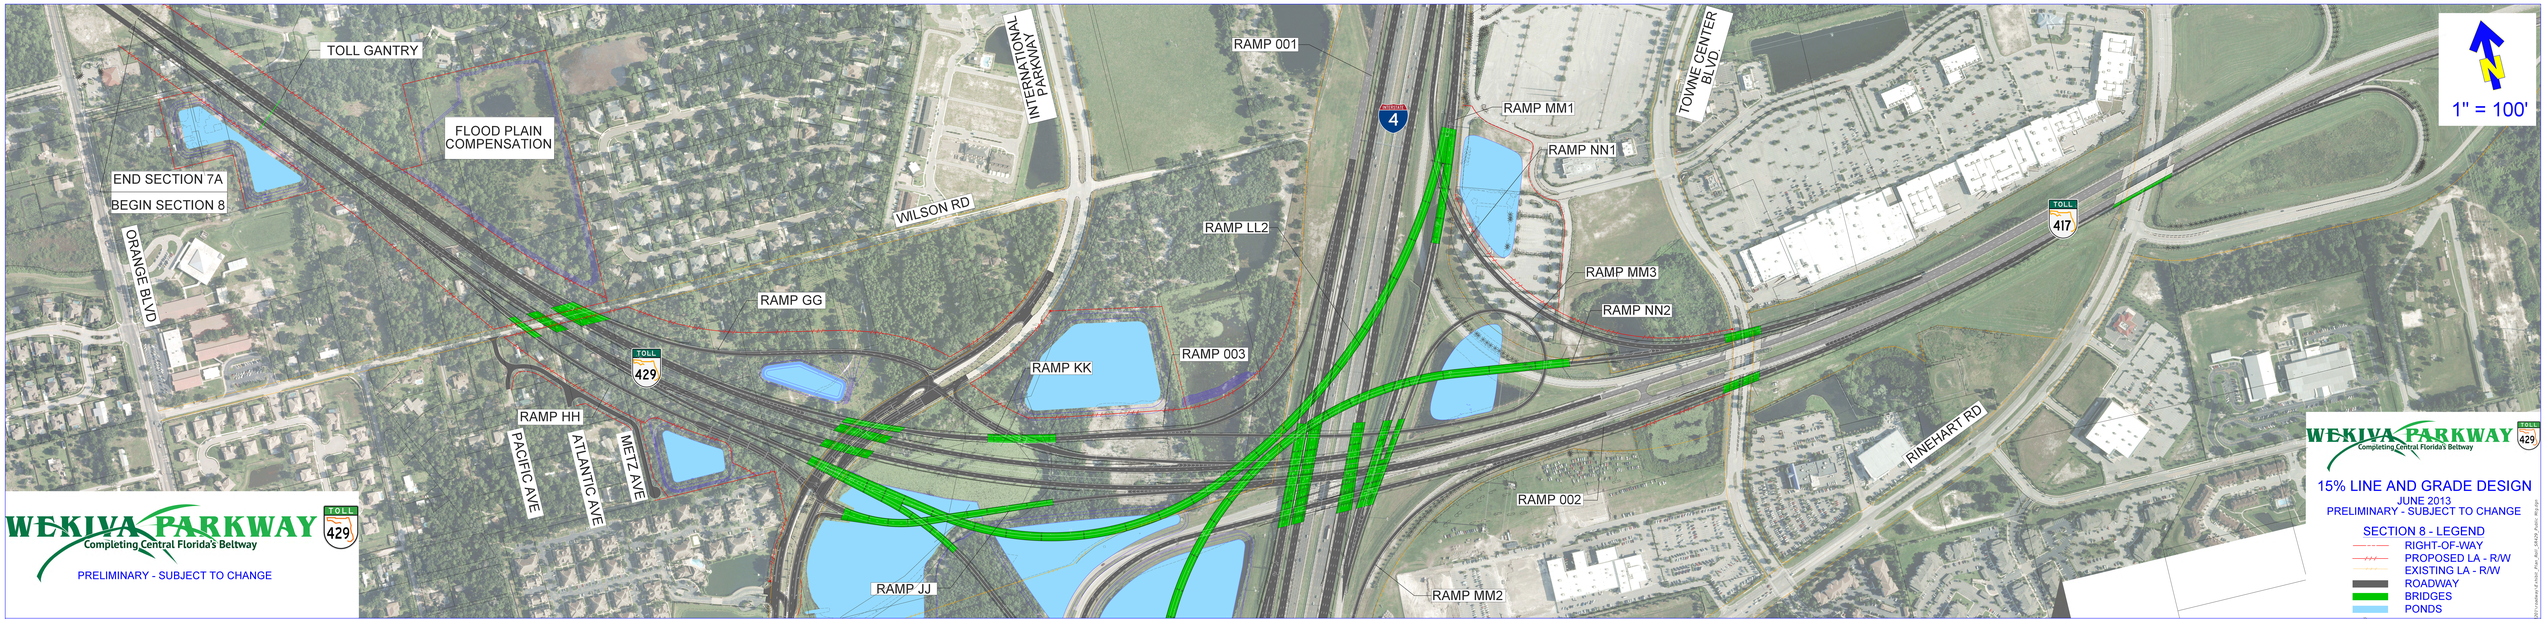
TOLL GANTRY
FLOOD PLAIN COMPENSATION
END SECTION 7A
BEGIN SECTION 8
ORANGE BLVD
WILSON RD
INTERNATIONAL PARKWAY
RAMP 001
RAMP MM1
RAMP NN1
TOWNE CENTER BLVD
RAMP LL2
RAMP MM3
RAMP NN2
RAMP GG
RAMP 003
RAMP KK
RAMP HH
PACIFIC AVE
ATLANTIC AVE
METZ AVE
RINEHART RD
RAMP 002
RAMP JJ
RAMP MM2
1" = 100'
WEKIVA PARKWAY
Completing Central Florida's Beltway
PRELIMINARY - SUBJECT TO CHANGE
15% LINE AND GRADE DESIGN
JUNE 2013
PRELIMINARY - SUBJECT TO CHANGE
SECTION 8 - LEGEND
RIGHT-OF-WAY
PROPOSED LA - R/W
EXISTING LA - R/W
ROADWAY
BRIDGES
PONDS

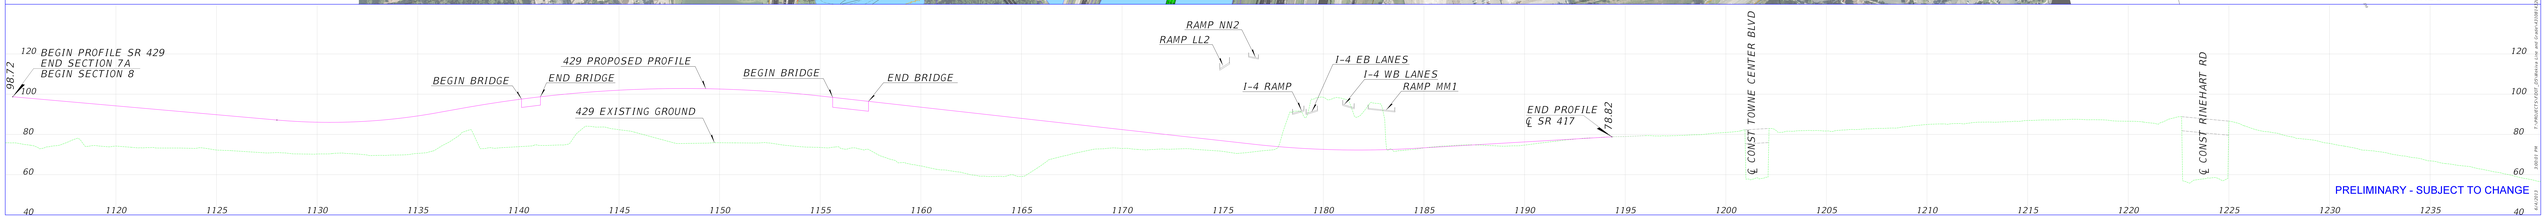
BEGIN PROFILE SR 429
END SECTION 7A
BEGIN SECTION 8
98.72
429 PROPOSED PROFILE
BEGIN BRIDGE
END BRIDGE
429 EXISTING GROUND
RAMP NN2
RAMP LL2
I-4 EB LANES
I-4 WB LANES
I-4 RAMP
RAMP MM1
END PROFILE
℄ SR 417
78.82
℄ CONST TOWNE CENTER BLVD
℄ CONST RINEHART RD
120
100
80
60
40
1120
1125
1130
1135
1140
1145
1150
1155
1160
1165
1170
1175
1180
1185
1190
1195
1200
1205
1210
1215
1220
1225
1230
1235
PRELIMINARY - SUBJECT TO CHANGE