FDOT

WEKIVA PARKWAY
Completing Central Florida's Beltway

TOLL 429

SECTION 3A PLAN - ROUND LAKE ROAD
AUGUST 24, 2017
CONSTRUCTION OPEN HOUSE-
TRAFFIC CONTROL PLANS

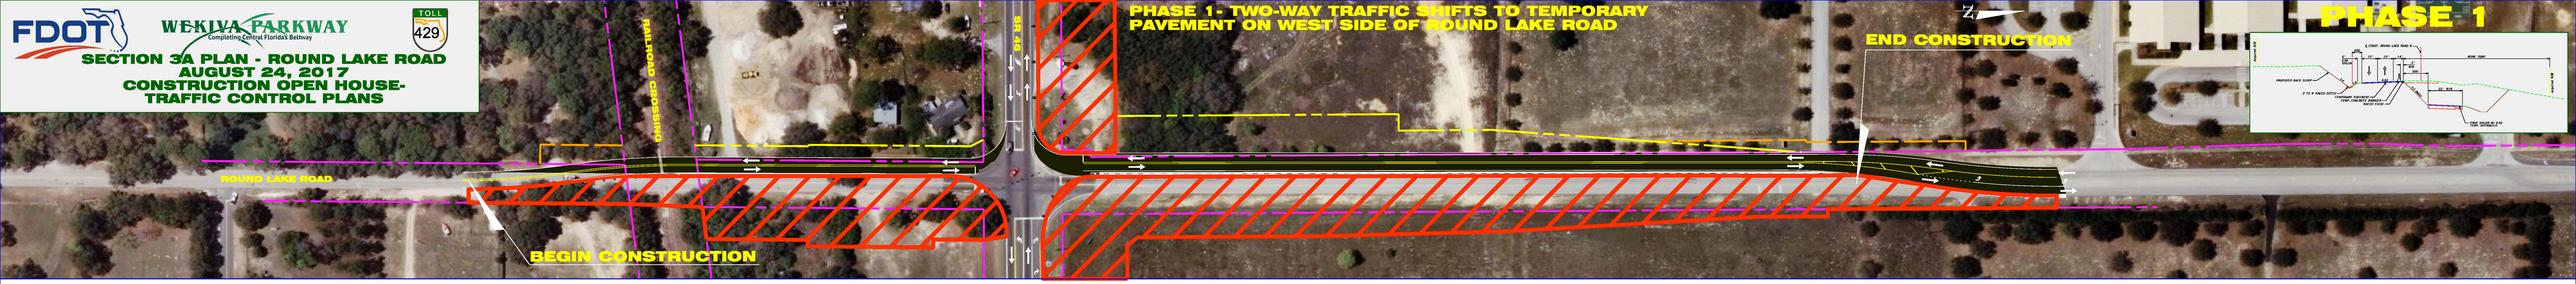

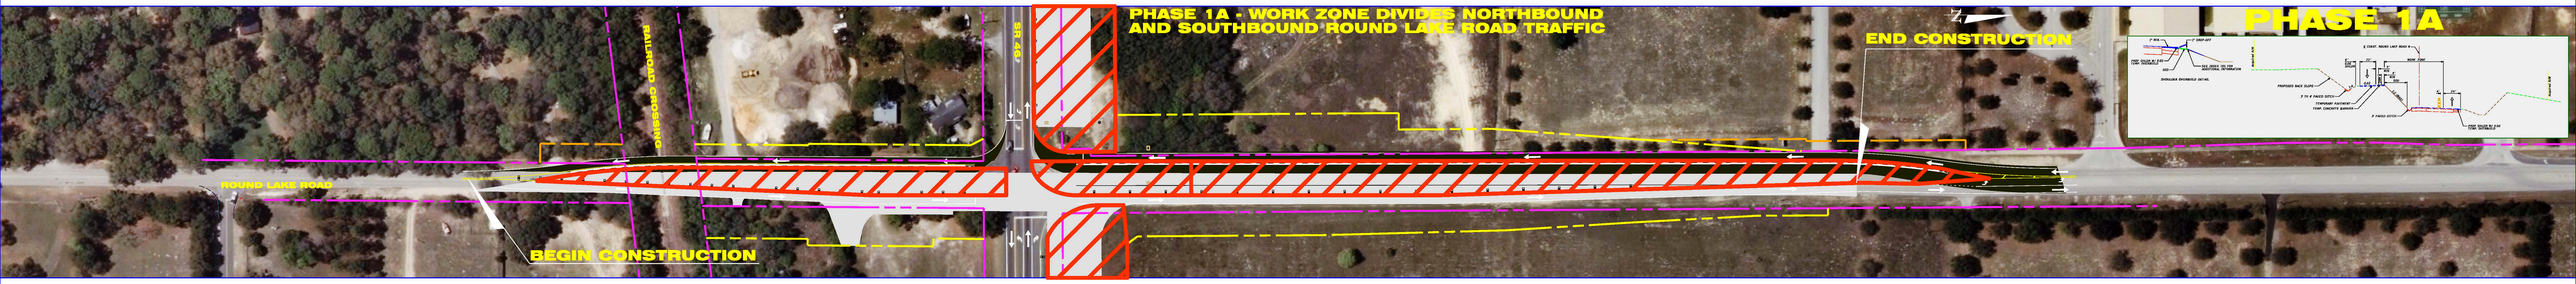

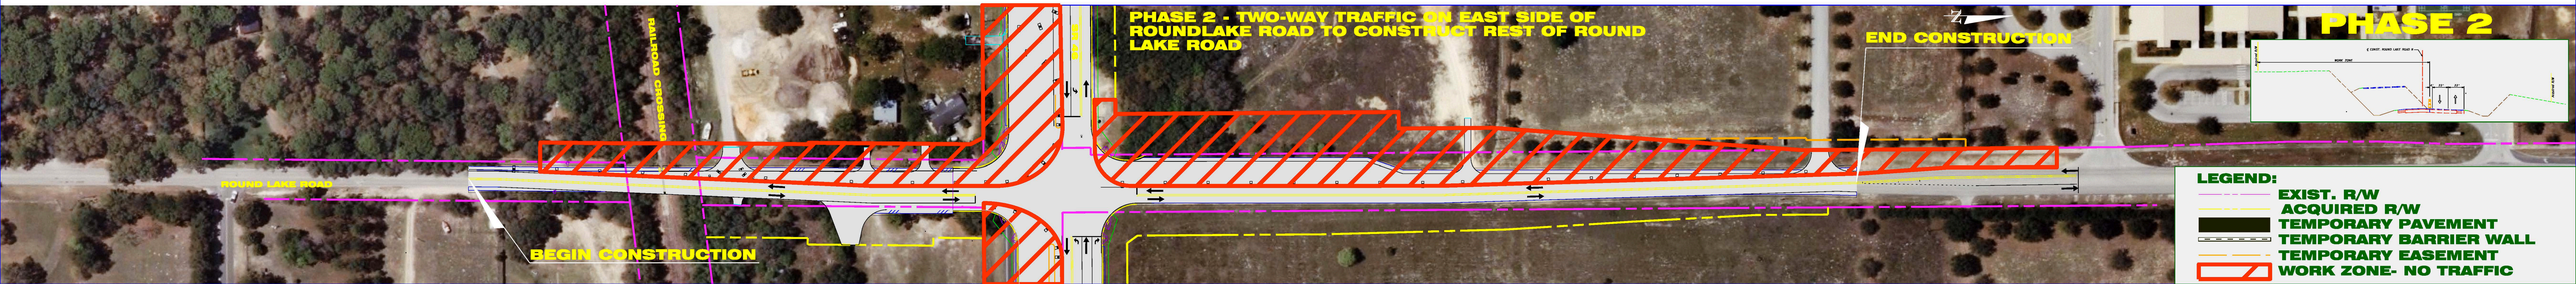

LEGEND:

- EXIST. R/W
- ACQUIRED R/W
- TEMPORARY PAVEMENT
- TEMPORARY BARRIER WALL
- TEMPORARY EASEMENT
- WORK ZONE- NO TRAFFIC