FDOT

WEKIVA PARKWAY
Completing Central Florida's Beltway

TOLL 429

SECTION 3B PLAN AND PROFILE - US 441
SR 46 FROM WEST OF US 441 TO EAST OF VISTA VIEW LANE
JUNE 2014
PRELIMINARY - SUBJECT TO CHANGE

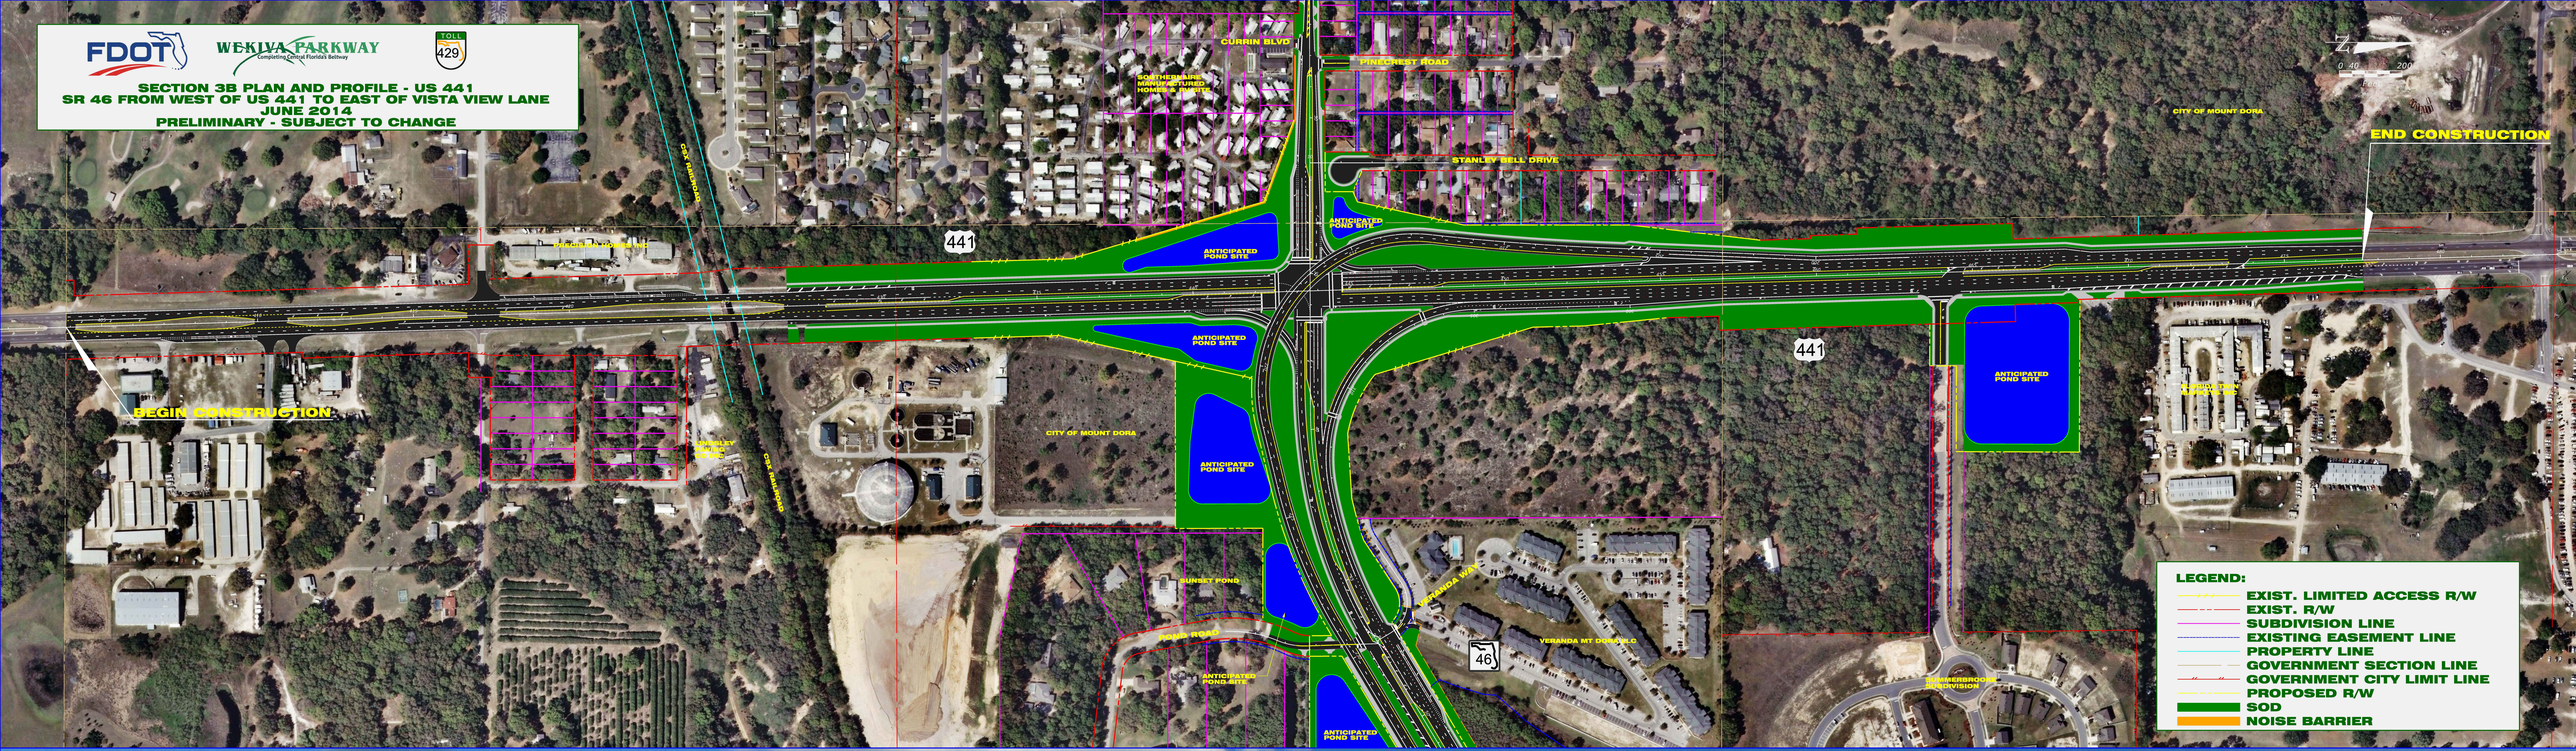

LEGEND:
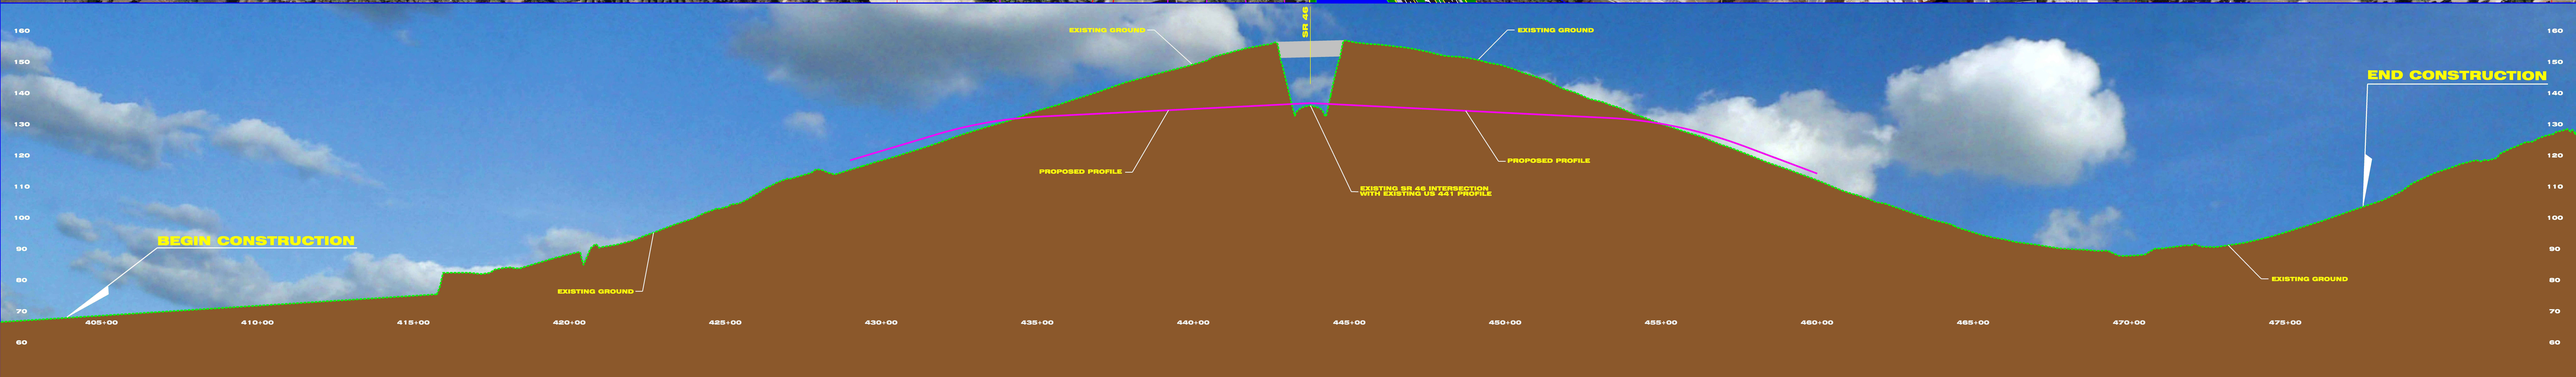
- EXIST. LIMITED ACCESS R/W
- EXIST. R/W
- SUBDIVISION LINE
- EXISTING EASEMENT LINE
- PROPERTY LINE
- GOVERNMENT SECTION LINE
- GOVERNMENT CITY LIMIT LINE
- PROPOSED R/W
- SOD
- NOISE BARRIER