SECTION 429-204 (2B)
MAINLINE PROFILE
60% Update October 2013 Subject to Change

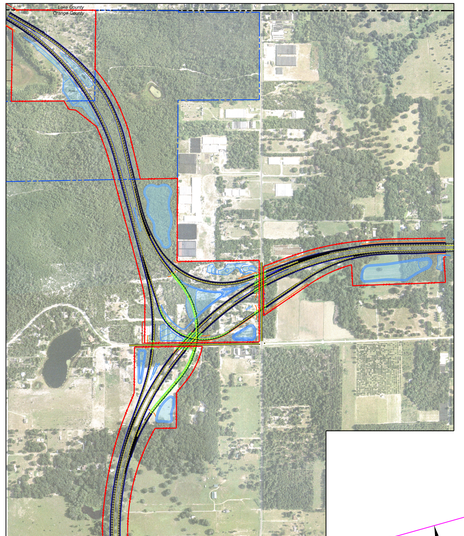

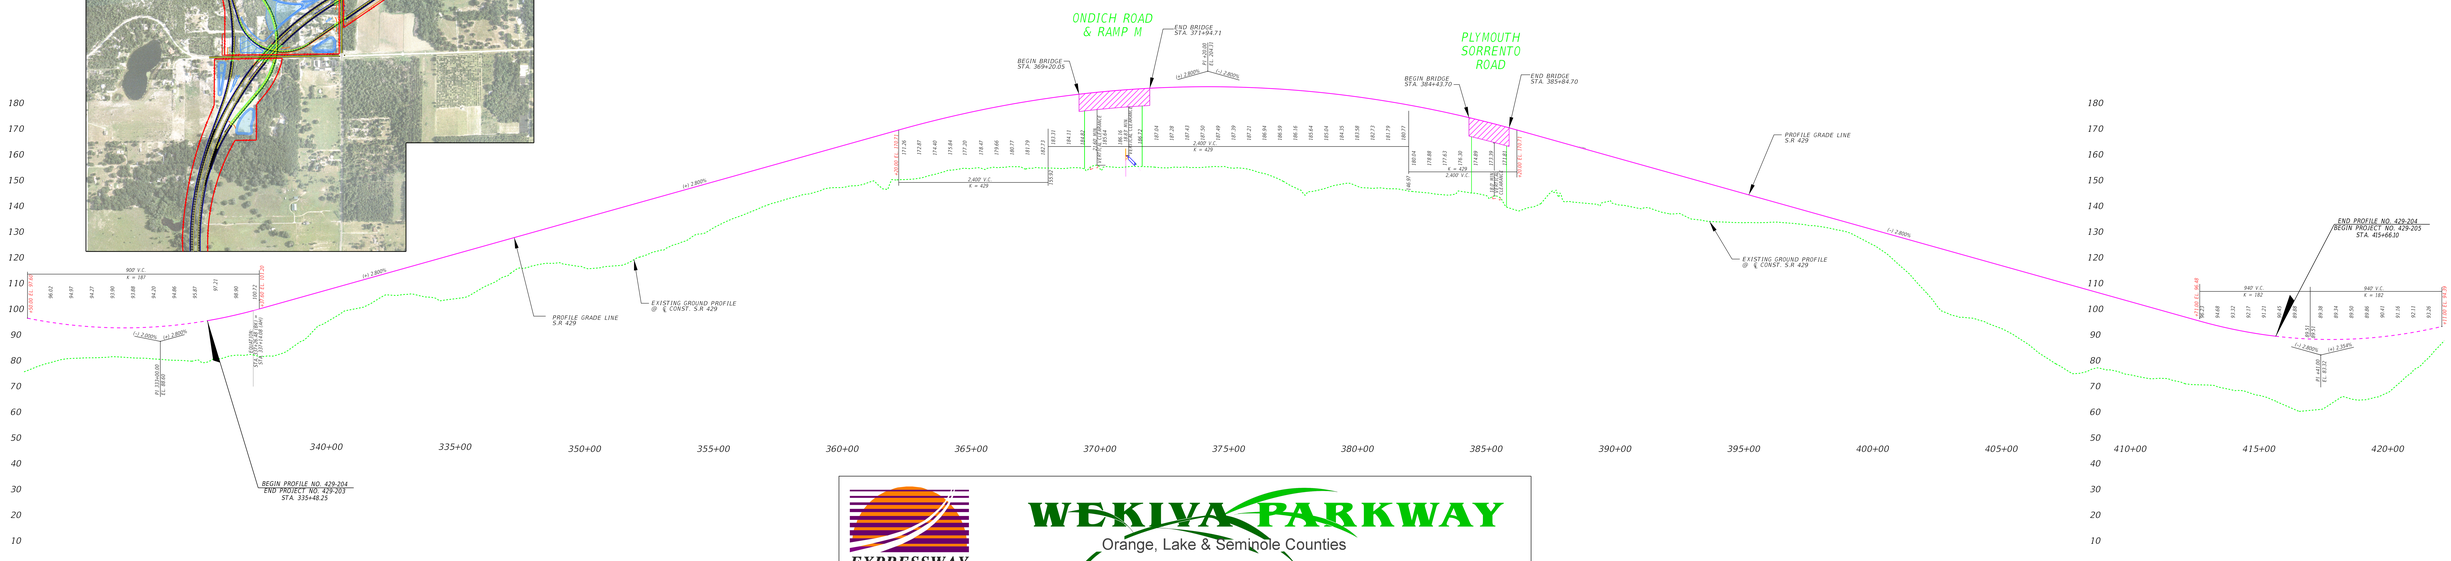

EXPRESSWAY AUTHORITY

WEKIVA PARKWAY

Orange, Lake & Seminole Counties

Updated October 2013