SECTION 429-206 (2C)
TOLL 453 PROFILE
30% Update October 2013 Subject to Change

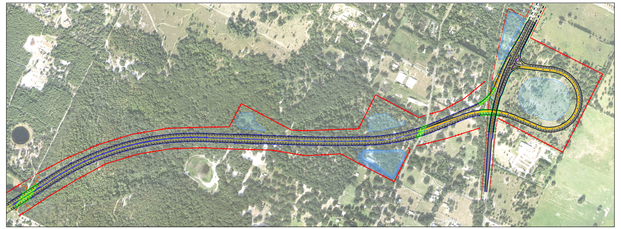

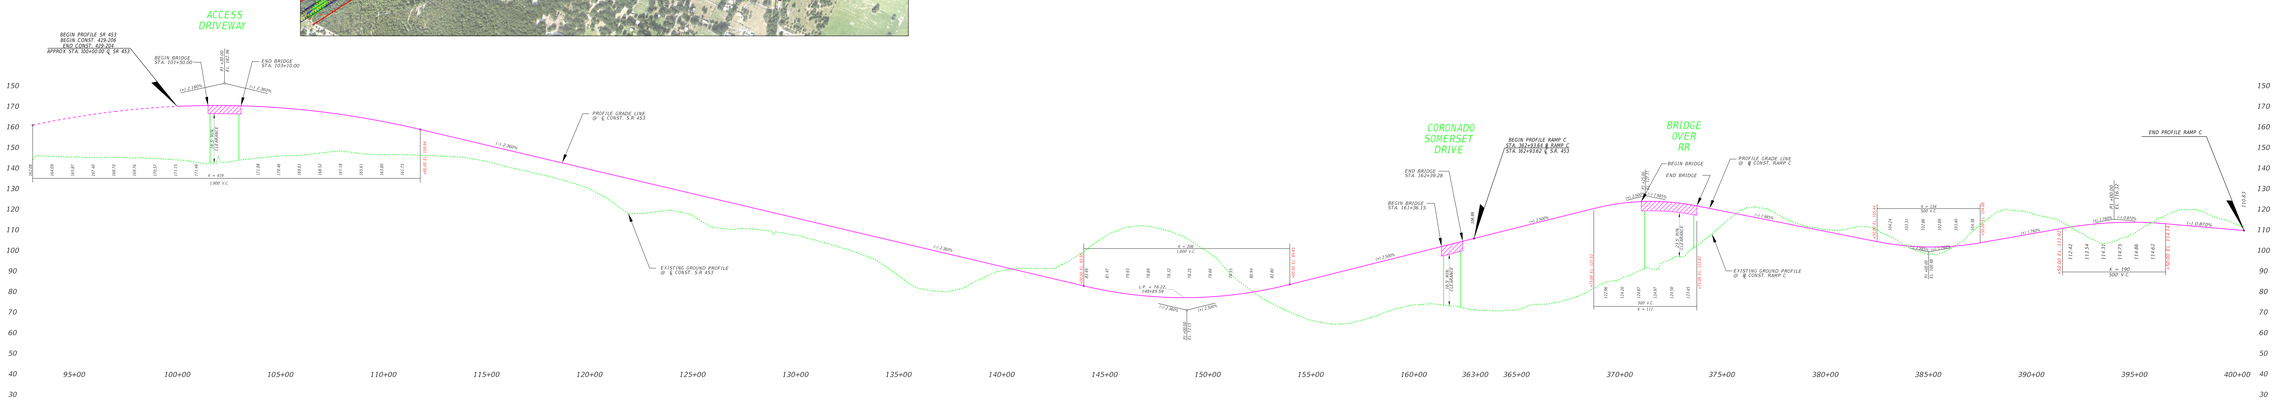

EXPRESSWAY AUTHORITY

WEKIVA PARKWAY

Orange, Lake & Seminole Counties

30% Update October 2013