FDOT

WEKIVA PARKWAY

Expressway Toll Florida's Turnpike

TOLL 429
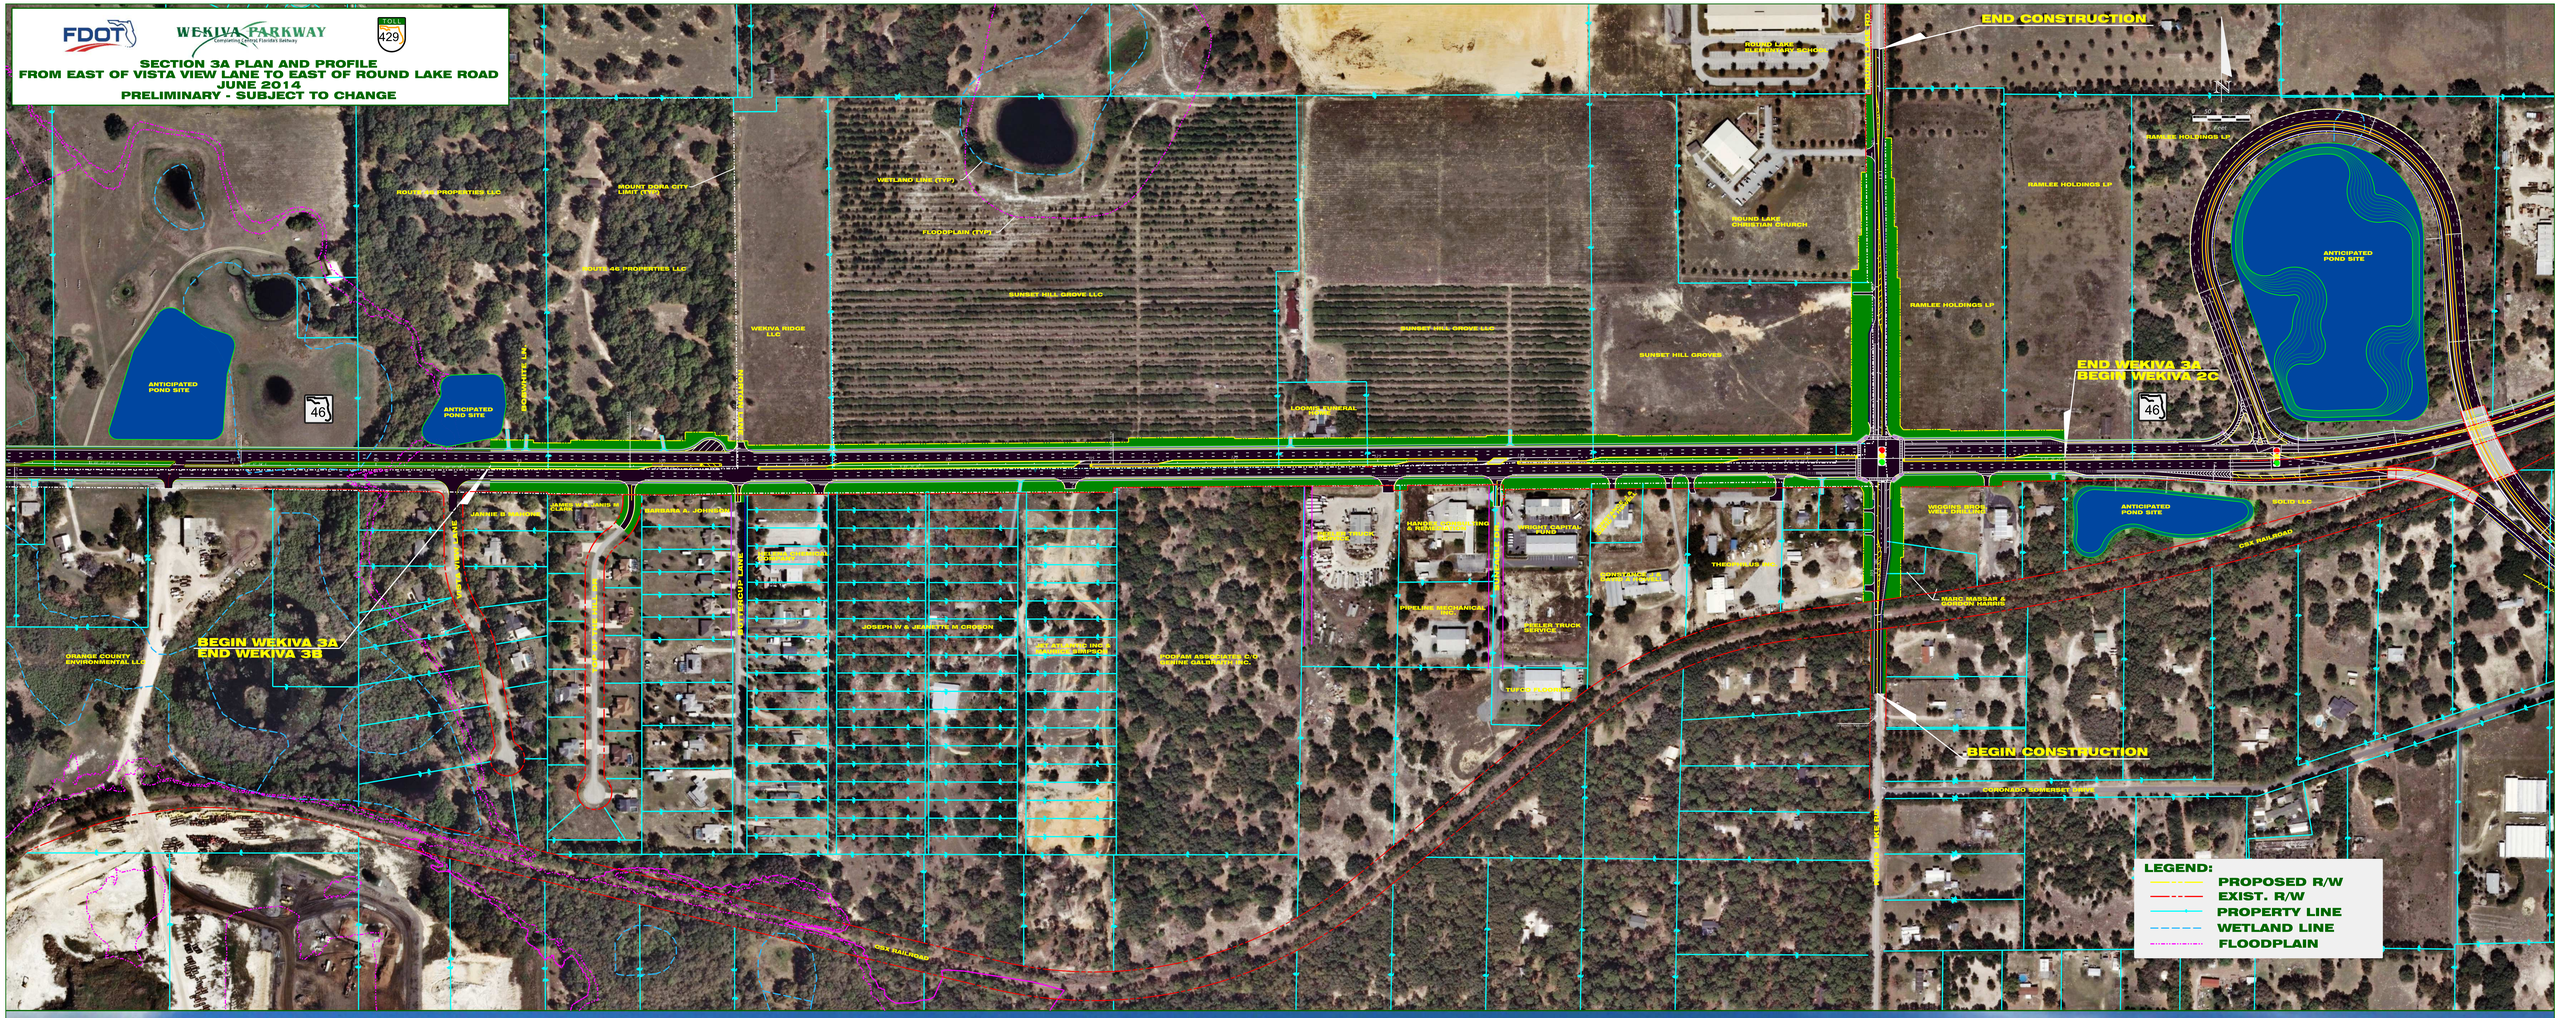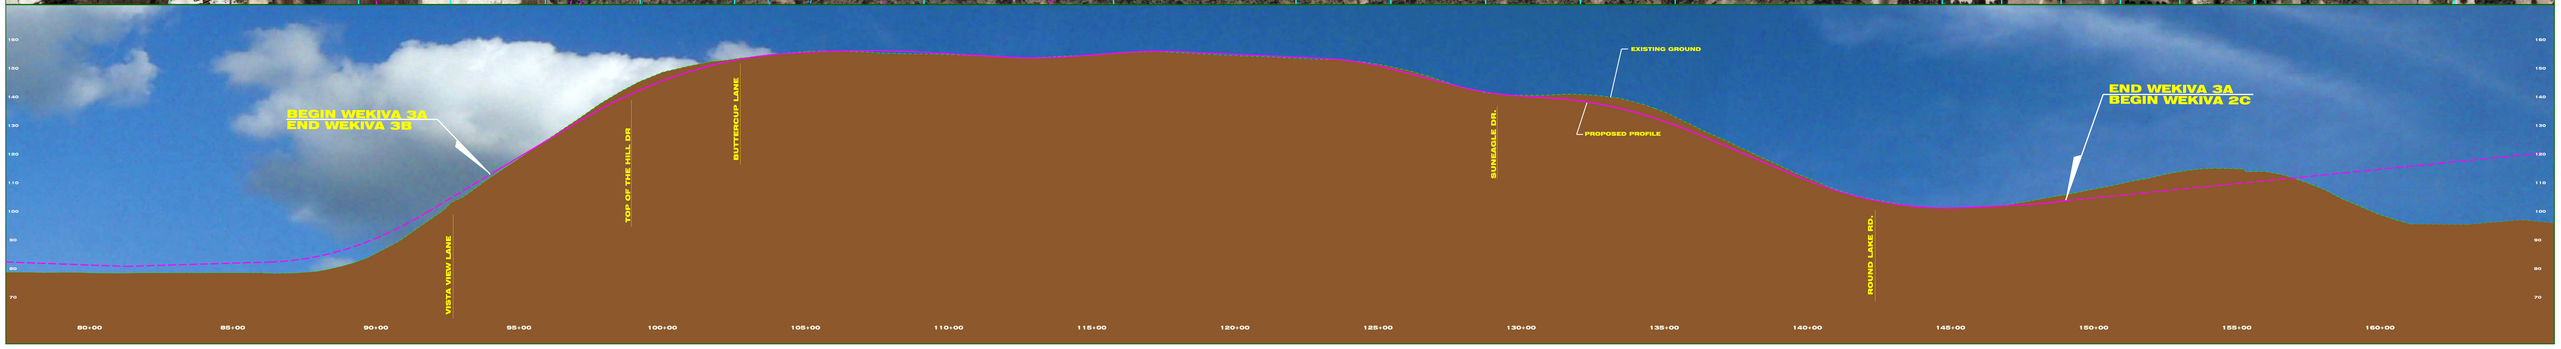
SECTION 3A PLAN AND PROFILE
FROM EAST OF VISTA VIEW LANE TO EAST OF ROUND LAKE ROAD
JUNE 2014
PRELIMINARY - SUBJECT TO CHANGE