CR 46A REALIGNMENT FROM SR 46 TO NORTH OF ARUNDEL WAY

FPID No: 238275-8-32-02

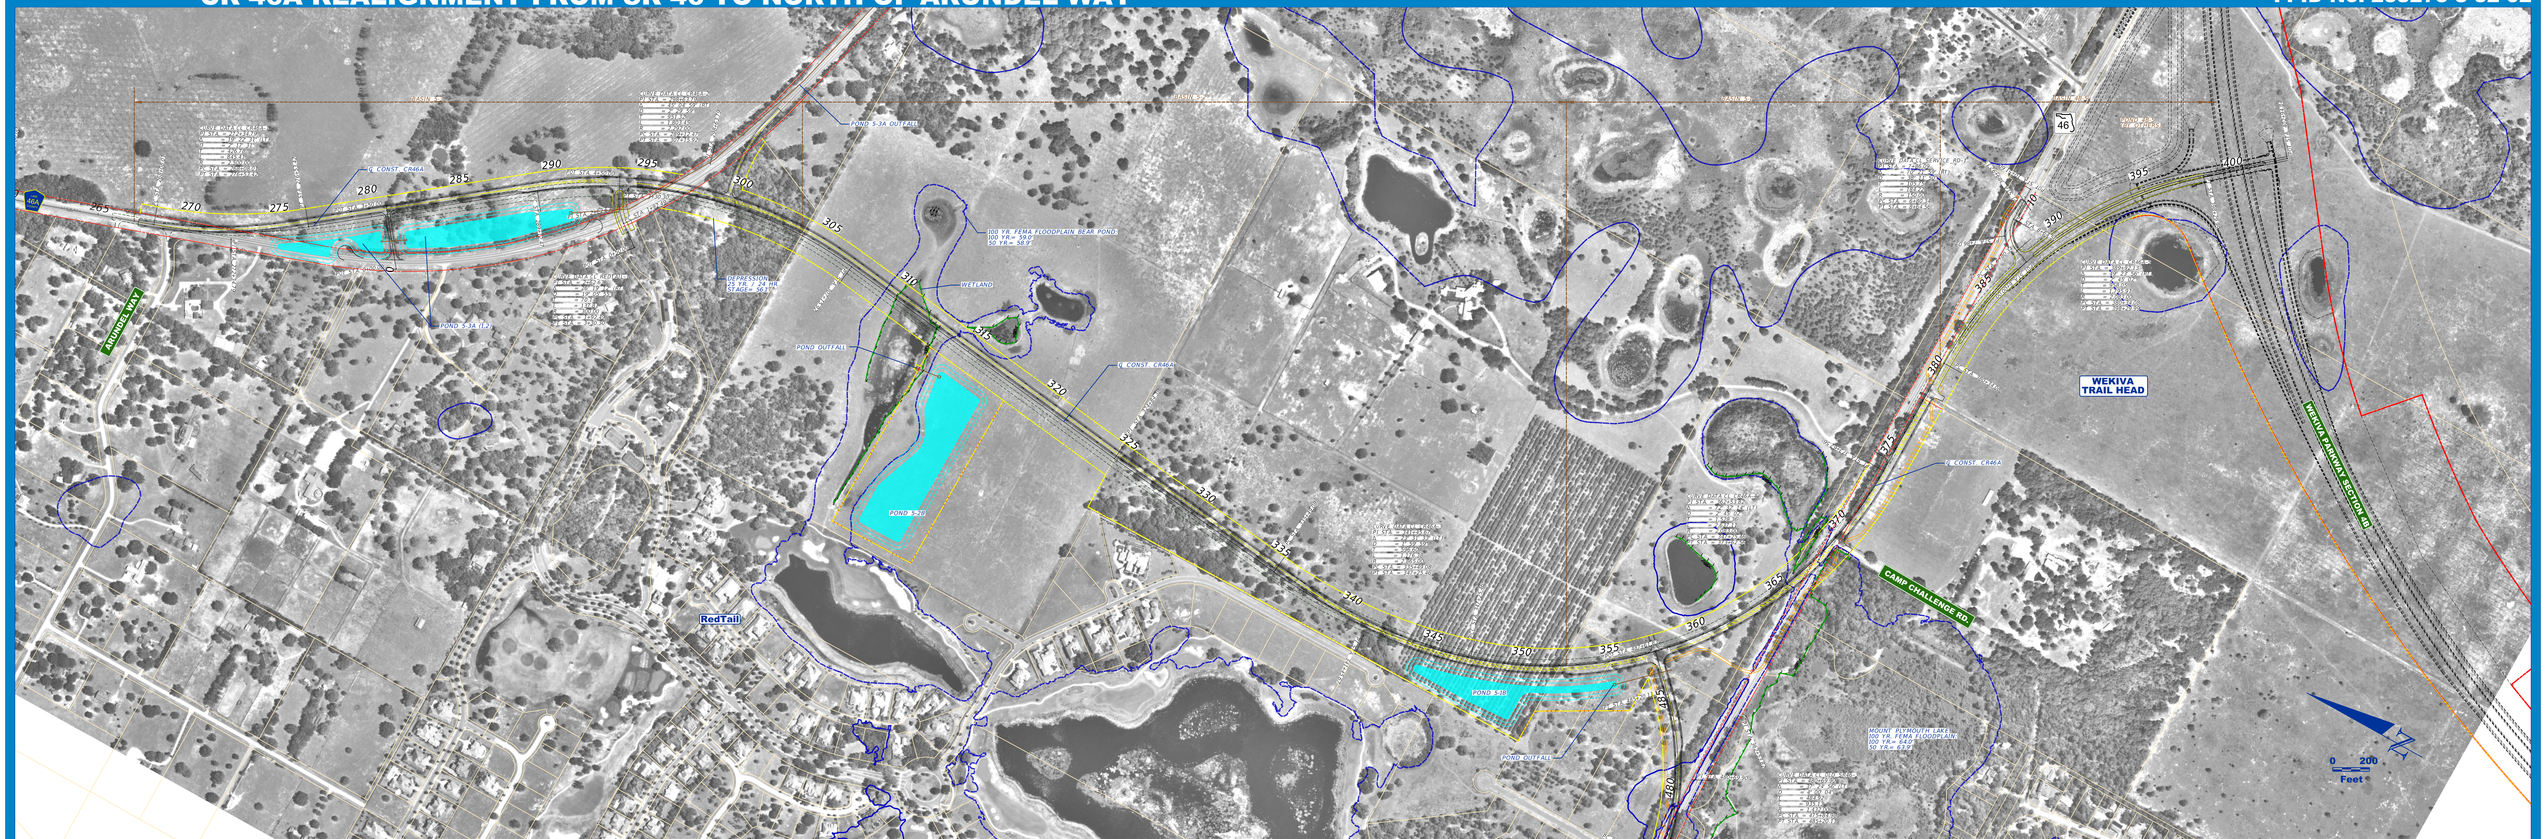

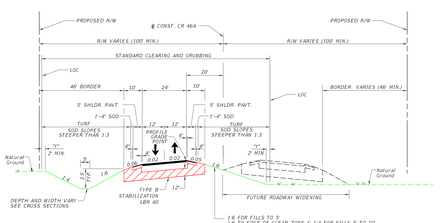

TYPICAL SECTION No. 1
CR 46A

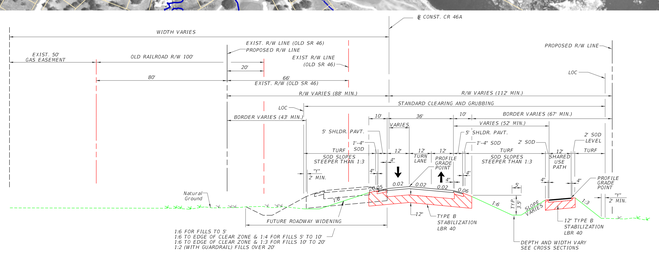

TYPICAL SECTION No. 2
CR 46A

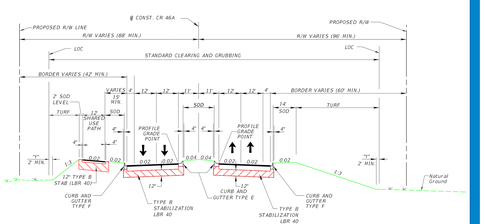
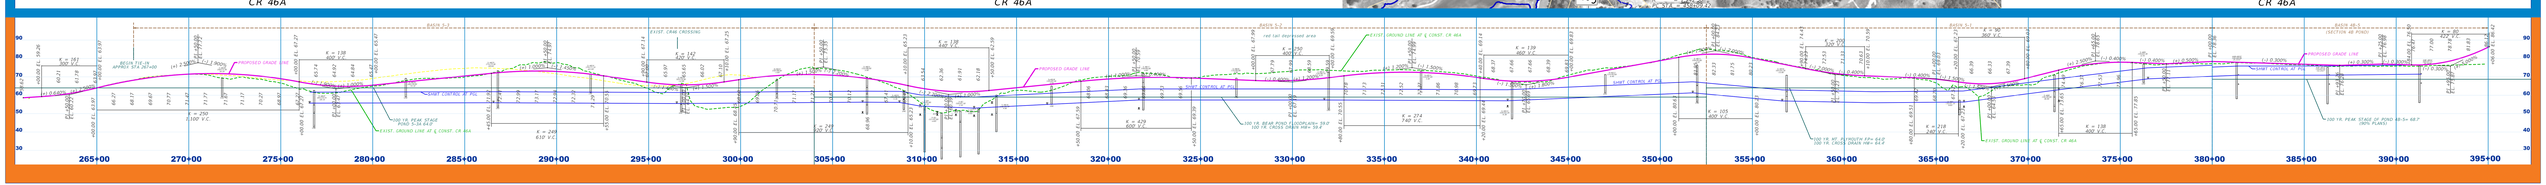
TYPICAL SECTION No. 3
CR 46A