CR 46A REALIGNMENT FROM SR 46 TO NORTH OF ARUNDEL WAY — WEKIVA PARKWAY SECTION 5

FPID No: 238275-8-32-02

FDOT WEKIVA PARKWAY
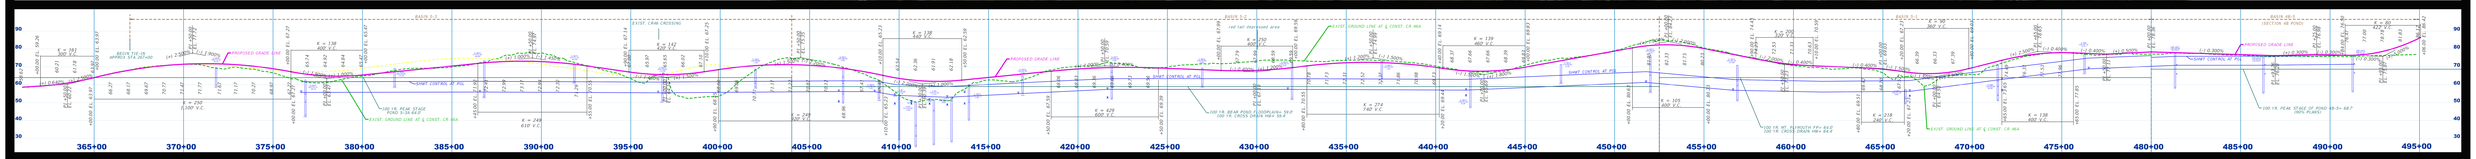
WEKIVA PARKWAY SECTION 5 PLAN AND PROFILE
CR 46A REALIGNMENT FROM SR 46 TO NORTH OF ARUNDEL WAY
FPID No: 238275-8-52-02
July 2016
100% PLAN EXHIBIT - Subject to Change