SECTION 429-206 (2C)
TOLL 453 PROFILE
100% Update September 2015 Subject to Change

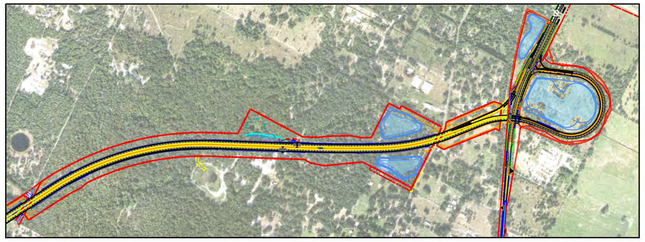

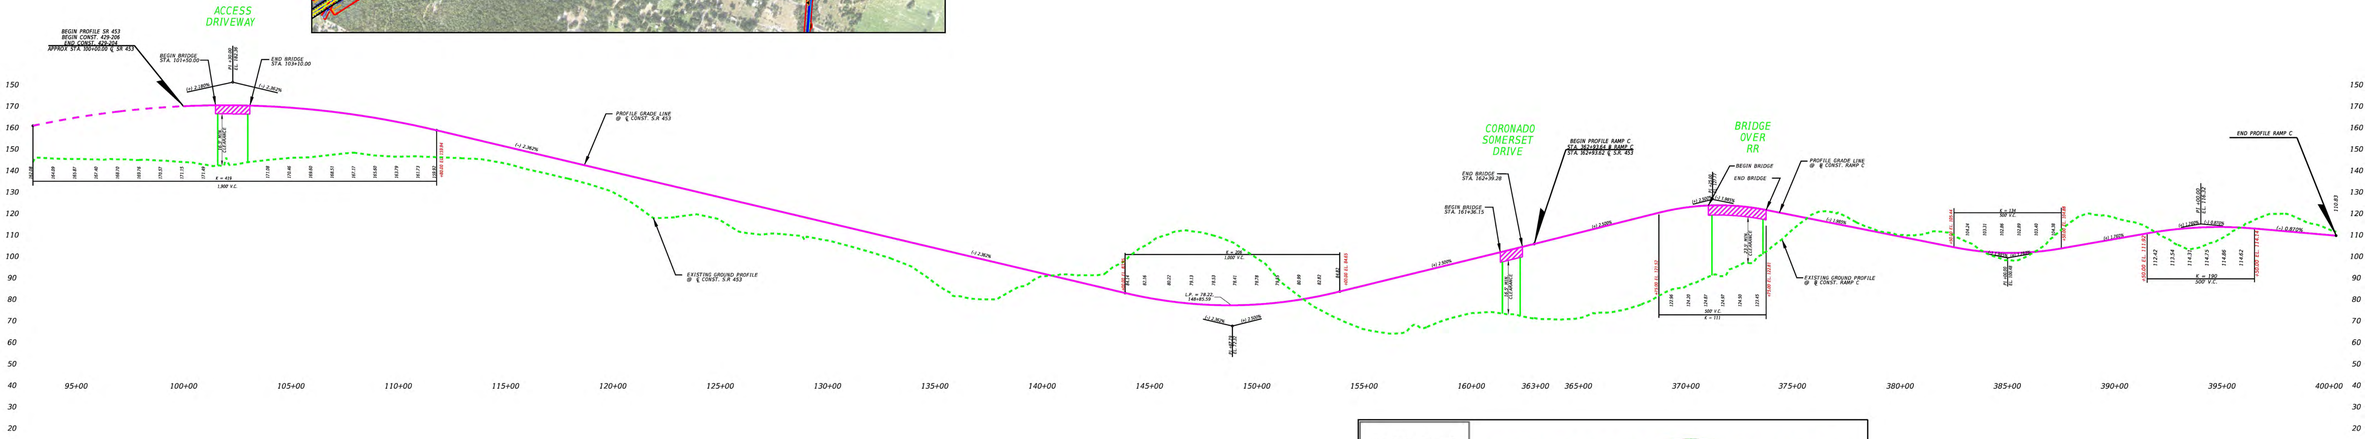

CENTRAL FLORIDA EXPRESSWAY AUTHORITY

WEKIVA PARKWAY
Orange, Lake & Seminole Counties
100% Update September 2015